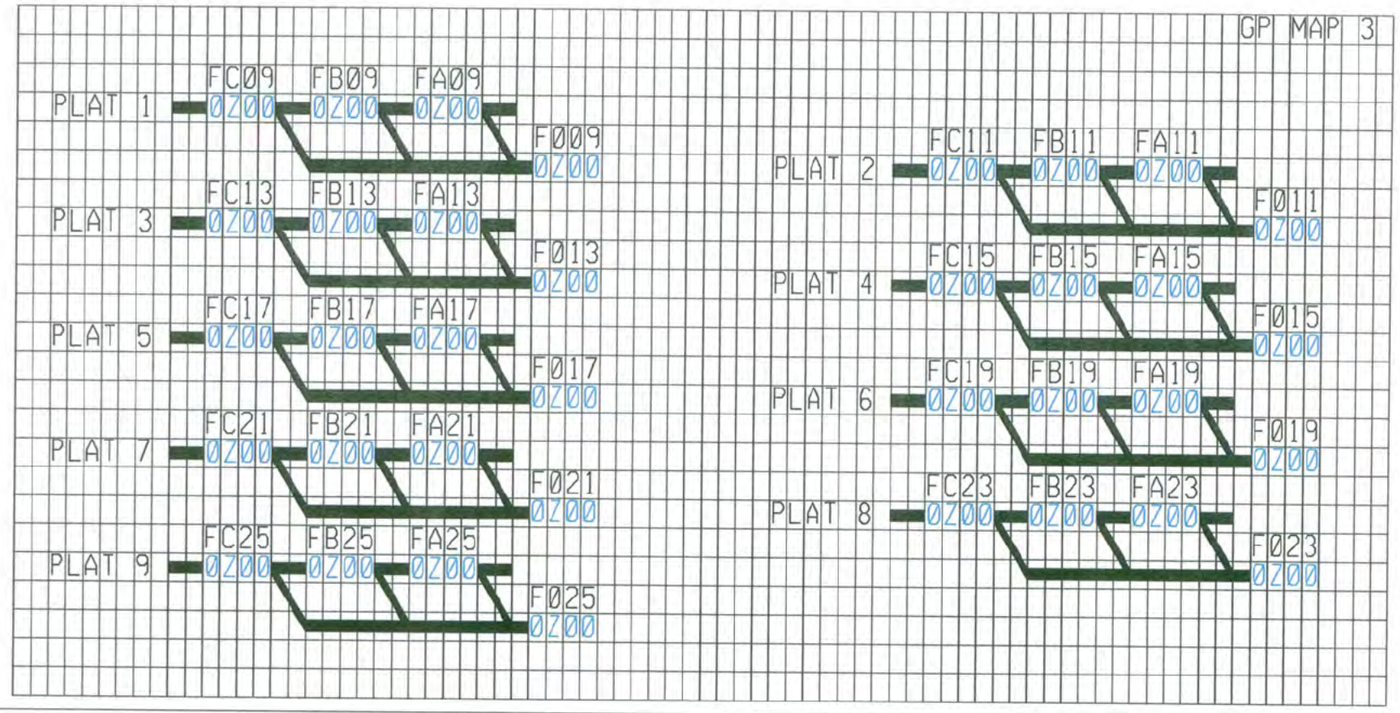

SPAD ALARMS ☐ ALARMS ☐ UNACK

SIGNALLING ALARMS ☐ OUTSTANDING

ARS OUTPUT

SIGNALLING OUTPUT

ARS ALARMS ☐ OUTSTANDING

TRAIN DESCRIBER OUTPUT

TRAIN DESCRIBER ALARMS ☐ OUTSTANDING

SYSTEM ALARMS ☐ OUTSTANDING

	TESTER NAME	SIGNATURE	DATE
1			
2			
3			
4			
5			

Complete tester details in your own check marking colour.
Sign off for completed activities.

ACTIVITY	COMPLETE	DATE
Prep. Inspection		
Prep. W.C. and Cont		
Prep. S. & F./C.F.T.		
Cable core Loc. End		
Cable core Equ. End		
Changover Comp		

Source Record Updated		
Version	Prod	Check
BN6	[redacted]	
AHP1		

* Mentored by [redacted] 4.8.10

Produced * [redacted] 26/07/2010

Checked [redacted] 27/08/2010

Issued

Network Records Group

LIVERPOOL STREET SC
IECC A
TDMAP LAYOUT
GP MAP 3

Network Rail

Drawing No	A30LIV-IECA
Sht No	MP3
Last Full Correlation	Date / Version
Current Version	AHP1

CAD GENERATED : ALTERATIONS TO BE MADE ON DESIGN FILE ONLY

CAD - A3