STREATHAM HILL DEPOT VDU VIEWED AREA

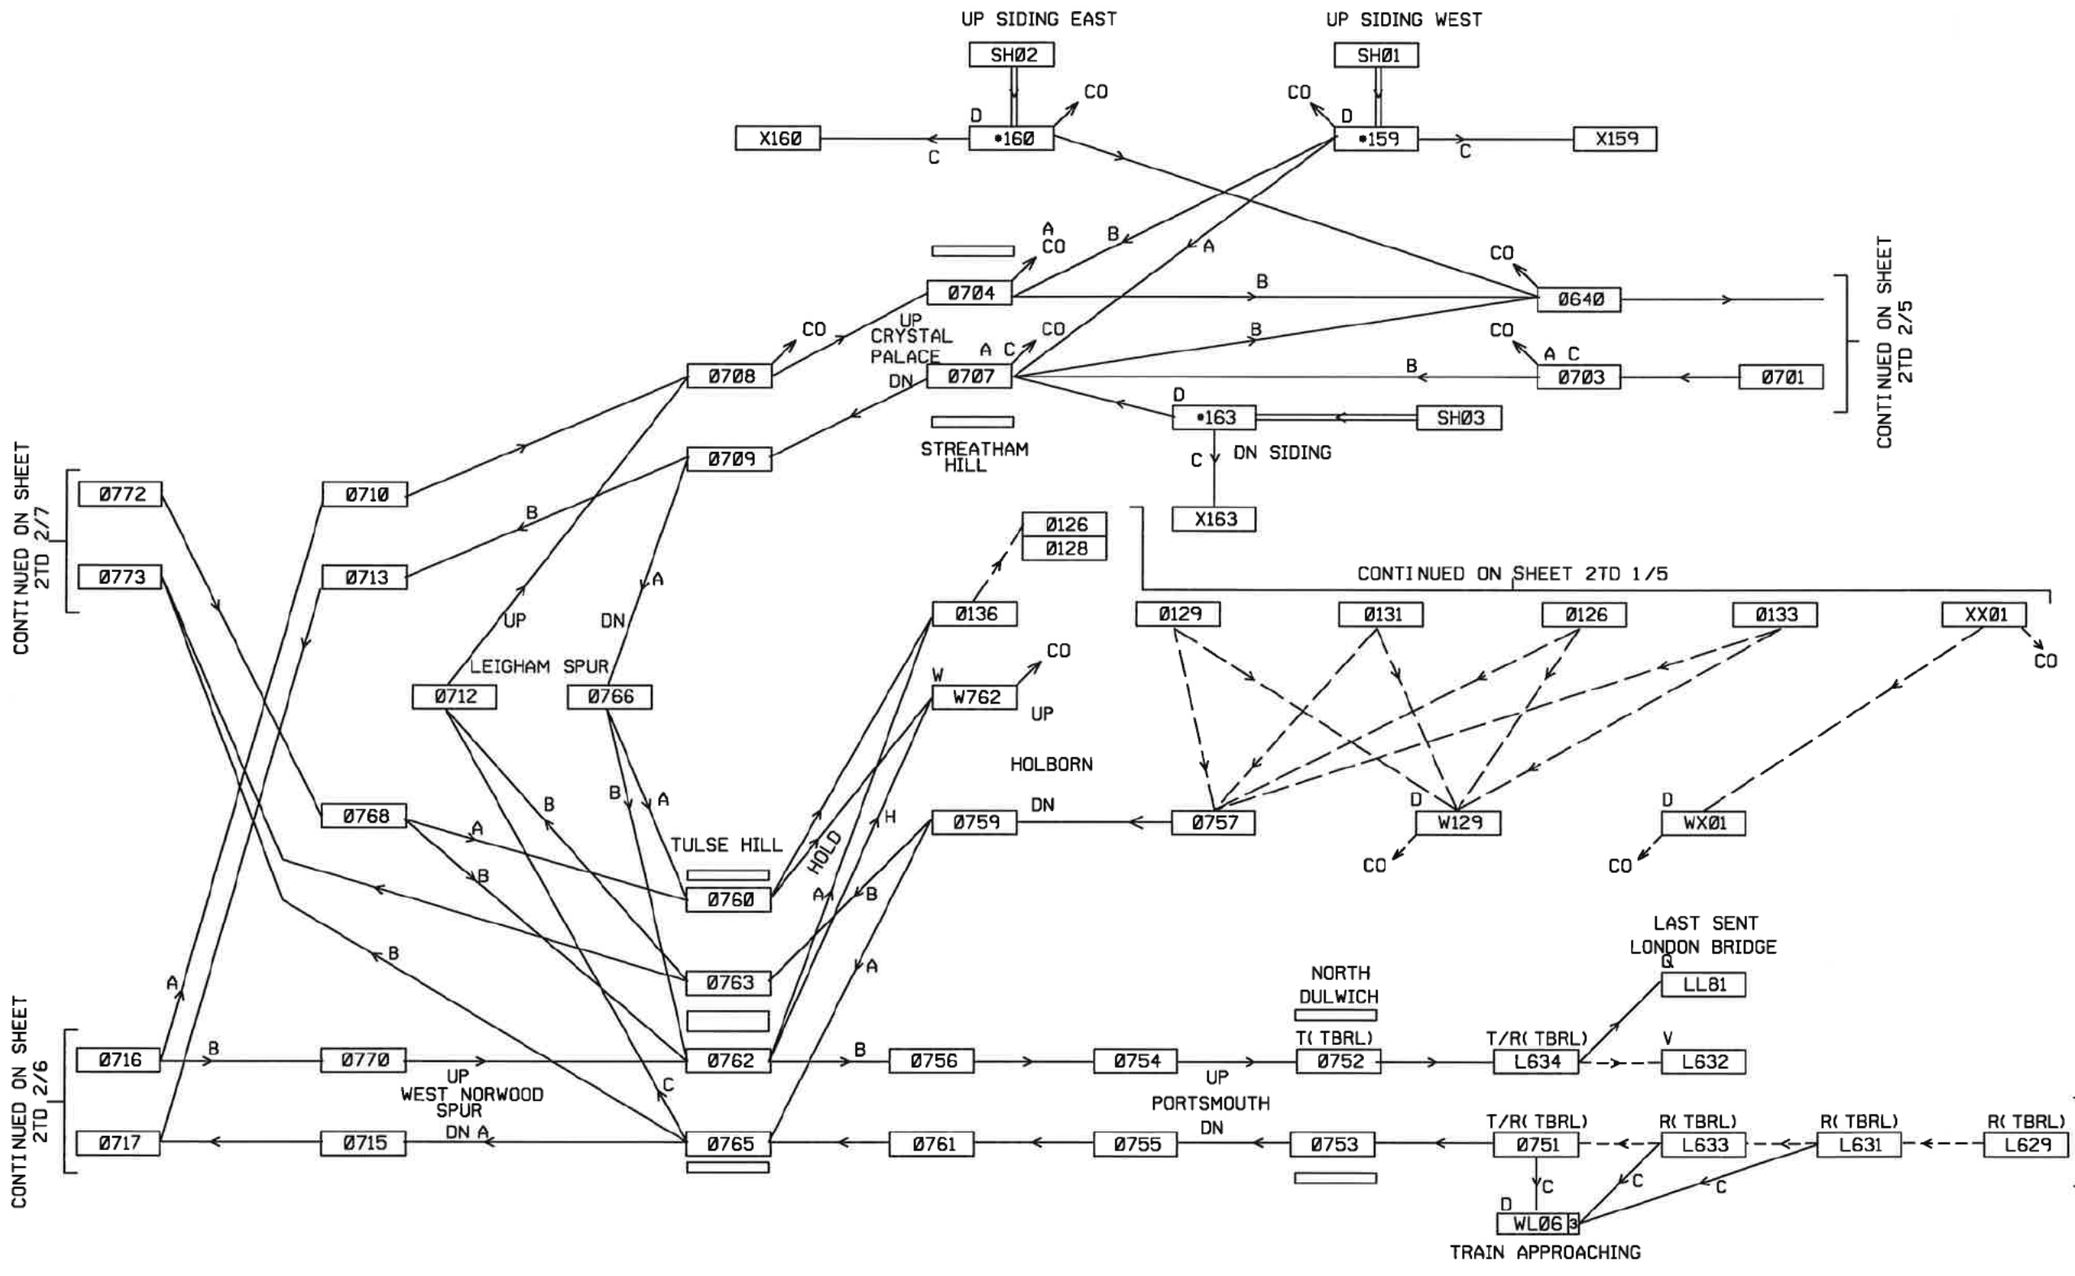

TESTER NAME	SIGNATURE	DATE
1		
2		
3		
4		
5		

Complete tester details in your own check marking colour.
Sign off for completed activities.

ACTIVITY	COMPLETE	DATE
Prep. Inspection		
Prep. W.C. and Cont		
Prep. S. & F./C.F.T.		
Cable core Loc. End		
Cable core Equ. End		
Changeover Comp		

Source Record Updated	Version	Prod.	Check
	EU1		
	EU2		
	AK1		

Produced	[redacted]	15/01/15.
Checked	[redacted]	15/1/15
Issued		

Network Records Group

VICTORIA
TRAIN DESCRIBER
BLOCK SCHEMATIC
South Central

Network Rail

Drawing No
2TD/BS/2/008

Last Full Correlation	Date	
	Version	
Current Version	AK1	

CAD GENERATED : ALTERATIONS TO BE MADE ON DESIGN FILE ONLY

BORDER V5 CAD - A3

15 Jan 15 10:37:20

2TD-BS-2-008_AK1.dgn