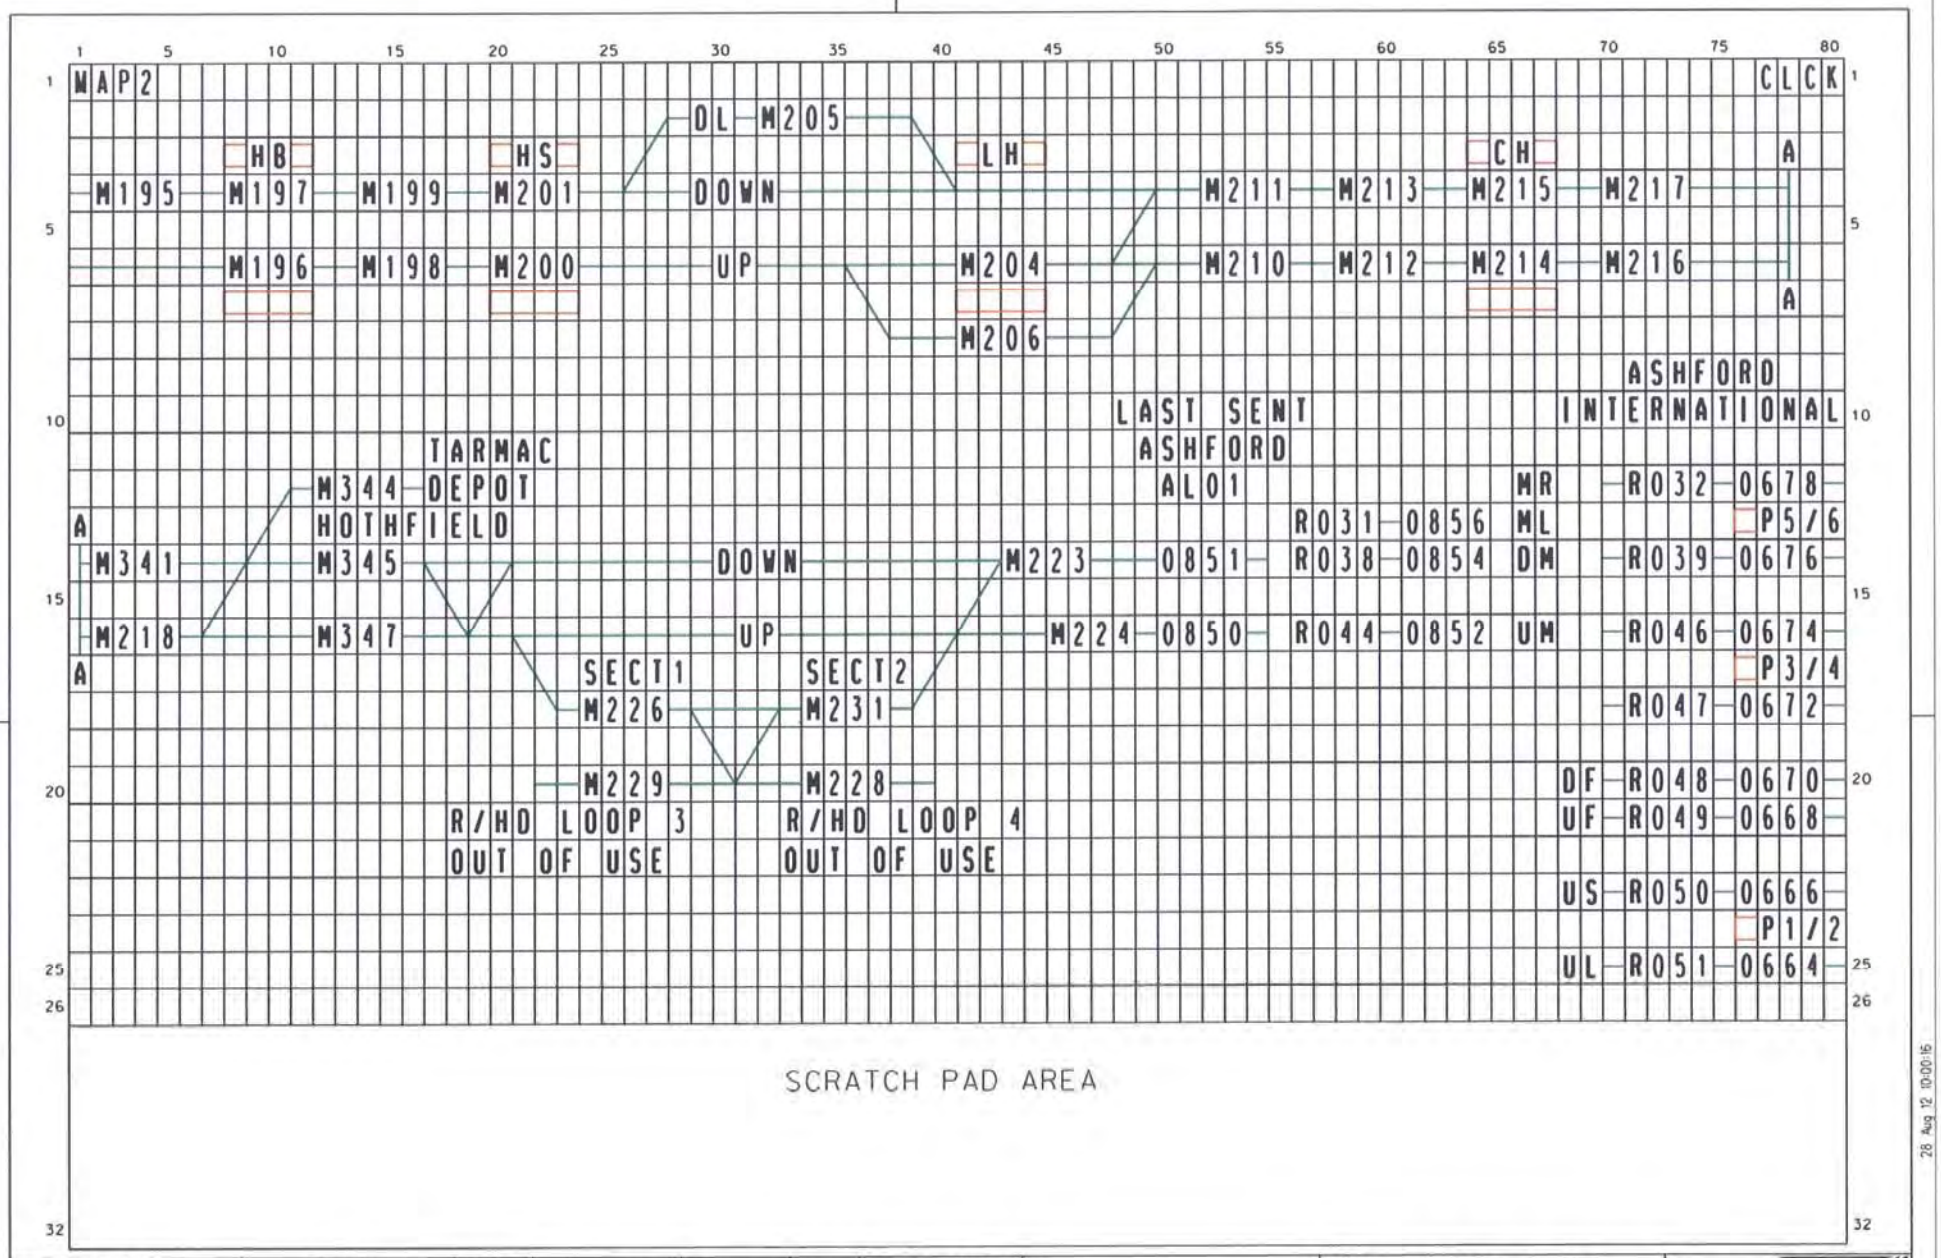

	TESTER NAME	SIGNATURE	DATE
1			
2			
3			
4			
5			

Complete tester details in your own check marking colour.
Sign off for completed activities.

ACTIVITY	COMPLETE	DATE
Prep. Inspection		
Prep. W.C. and Cont		
Prep. S. & F./C.F.T.		
Cable core Loc. End		
Cable core Equ. End		
Changeover Comp		

Source Record Updated	Version	Prod.	Check
	AR1	[redacted]	

Produced	[redacted]	23/8/12
Checked		7/11/12
Issued		

Network Records Group

MAIDSTONE EAST
RELAY ROOM
MAIDSTONE EAST WESTCAD
TRAIN DESCRIBER
VDU MAP MAP2

Network Rail

Drawing No
1629-WCAD-SD004

Last Full Correlation	Date	
Current Version	AR1	

CAD GENERATED ; ALTERATIONS TO BE MADE ON DESIGN FILE ONLY

BORDER V5 CAD - A3

28 Aug 12 10:00:16
1629-WCAD-SD004_AR1.dgn