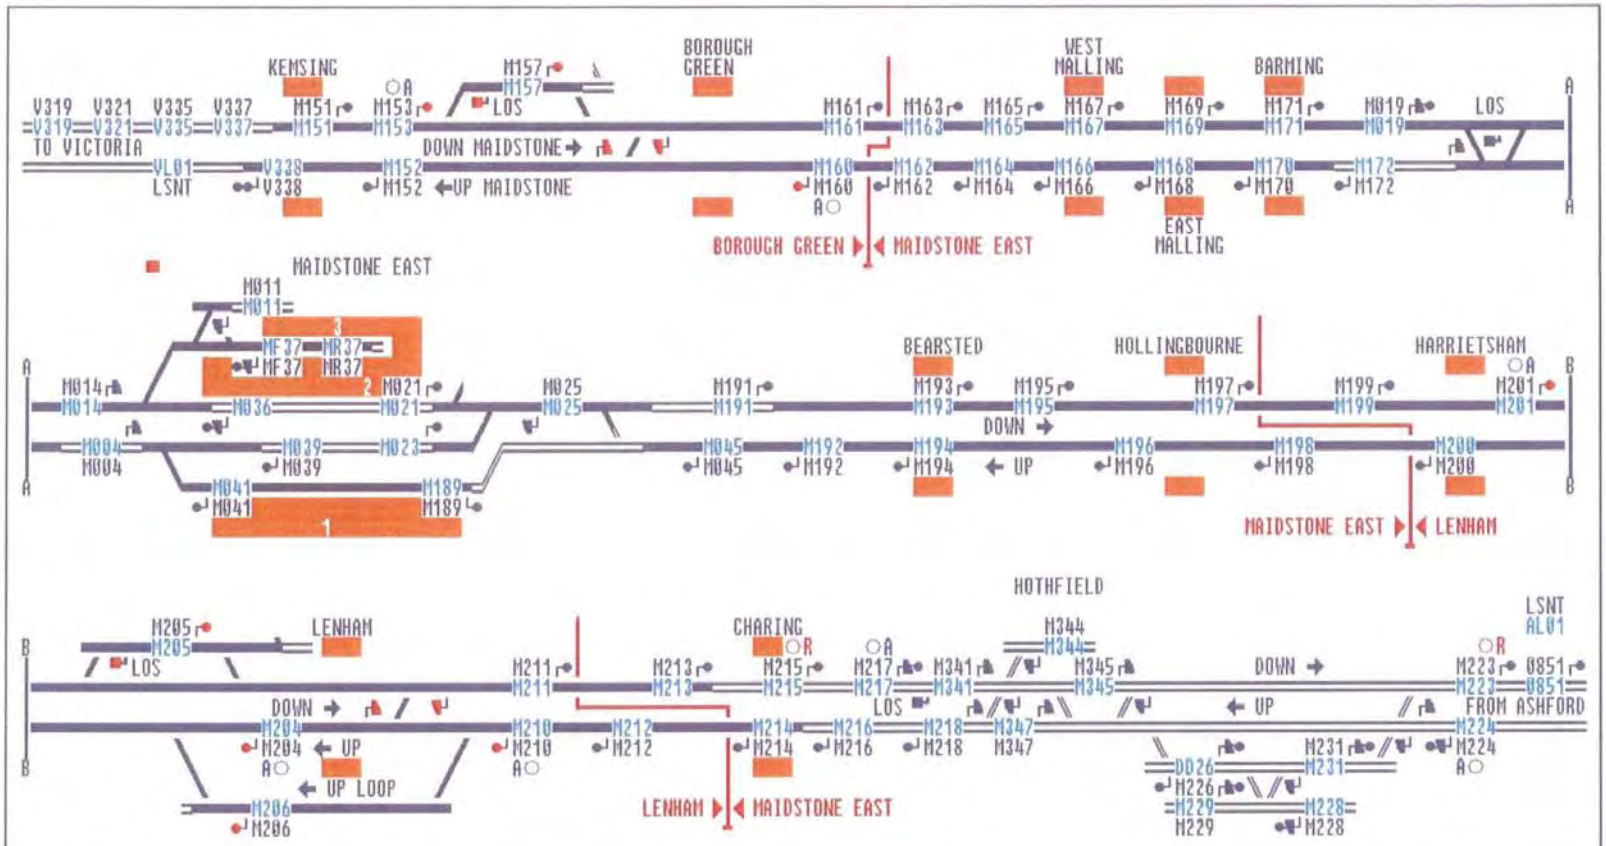

SYSTEM ALARMS

BOROUGH GREEN FIELD S2
CHANNEL 1
CHANNEL 2

LENHAM FIELD S2
CHANNEL 1
CHANNEL 2

MAIDSTONE EAST PMUX
CHANNEL 1
CHANNEL 2

RADIO CLOCK LINK

AUTOSWITCH UNIT
INTER-PROCESSOR LINK
CPU A LOGGING
CPU B LOGGING
CPU ON LINE
STANDBY CPU AVAILABLE

EQUIPMENT FAULT

TRAIN DESCRIBER ALARMS

WESTCAD TD LINK
TD INDICATIONS LINK
ASHFORD FEID 1 LINK
ASHFORD FEID 2 LINK
SMART 1 TD LINK
SMART 2 TD LINK
ASHFORD IECC TEMP 1 LINK
ASHFORD IECC TEMP 2 LINK

	TESTER NAME	SIGNATURE	DATE
1			
2			
3			
4			
5			

Complete tester details in your own check marking colour. Sign off for completed activities.

ACTIVITY	COMPLETE	DATE
Prep. Inspection		
Prep. W.C. and Cont		
Prep. S. & F./C.F.T.		
Cable core Loc. End		
Cable core Equ. End		
Changeover Comp.		

Source Record Updated	Vendor	Prod	Check
AR1			

Produced	[redacted]	29/2/12
Checked	[redacted]	7/11/12
Issued		

Network Records Group

MAIDSTONE EAST
RELAY ROOM
MAIDSTONE EAST WESTCAD
TRAIN DESCRIBER
WESTCAD ALARM SCREEN

Network Rail

Drawing No 1629-WCAD-SD005

Last Full Correlation	Date	Version
Current Version		AR1

BORDER V2.0 CAD - A2

CAD GENERATED - ALTERATIONS TO BE MADE ON DESIGN FILE ONLY

28 Aug 12 10:50:16

1629-WCAD-SD005-AR1.dgn