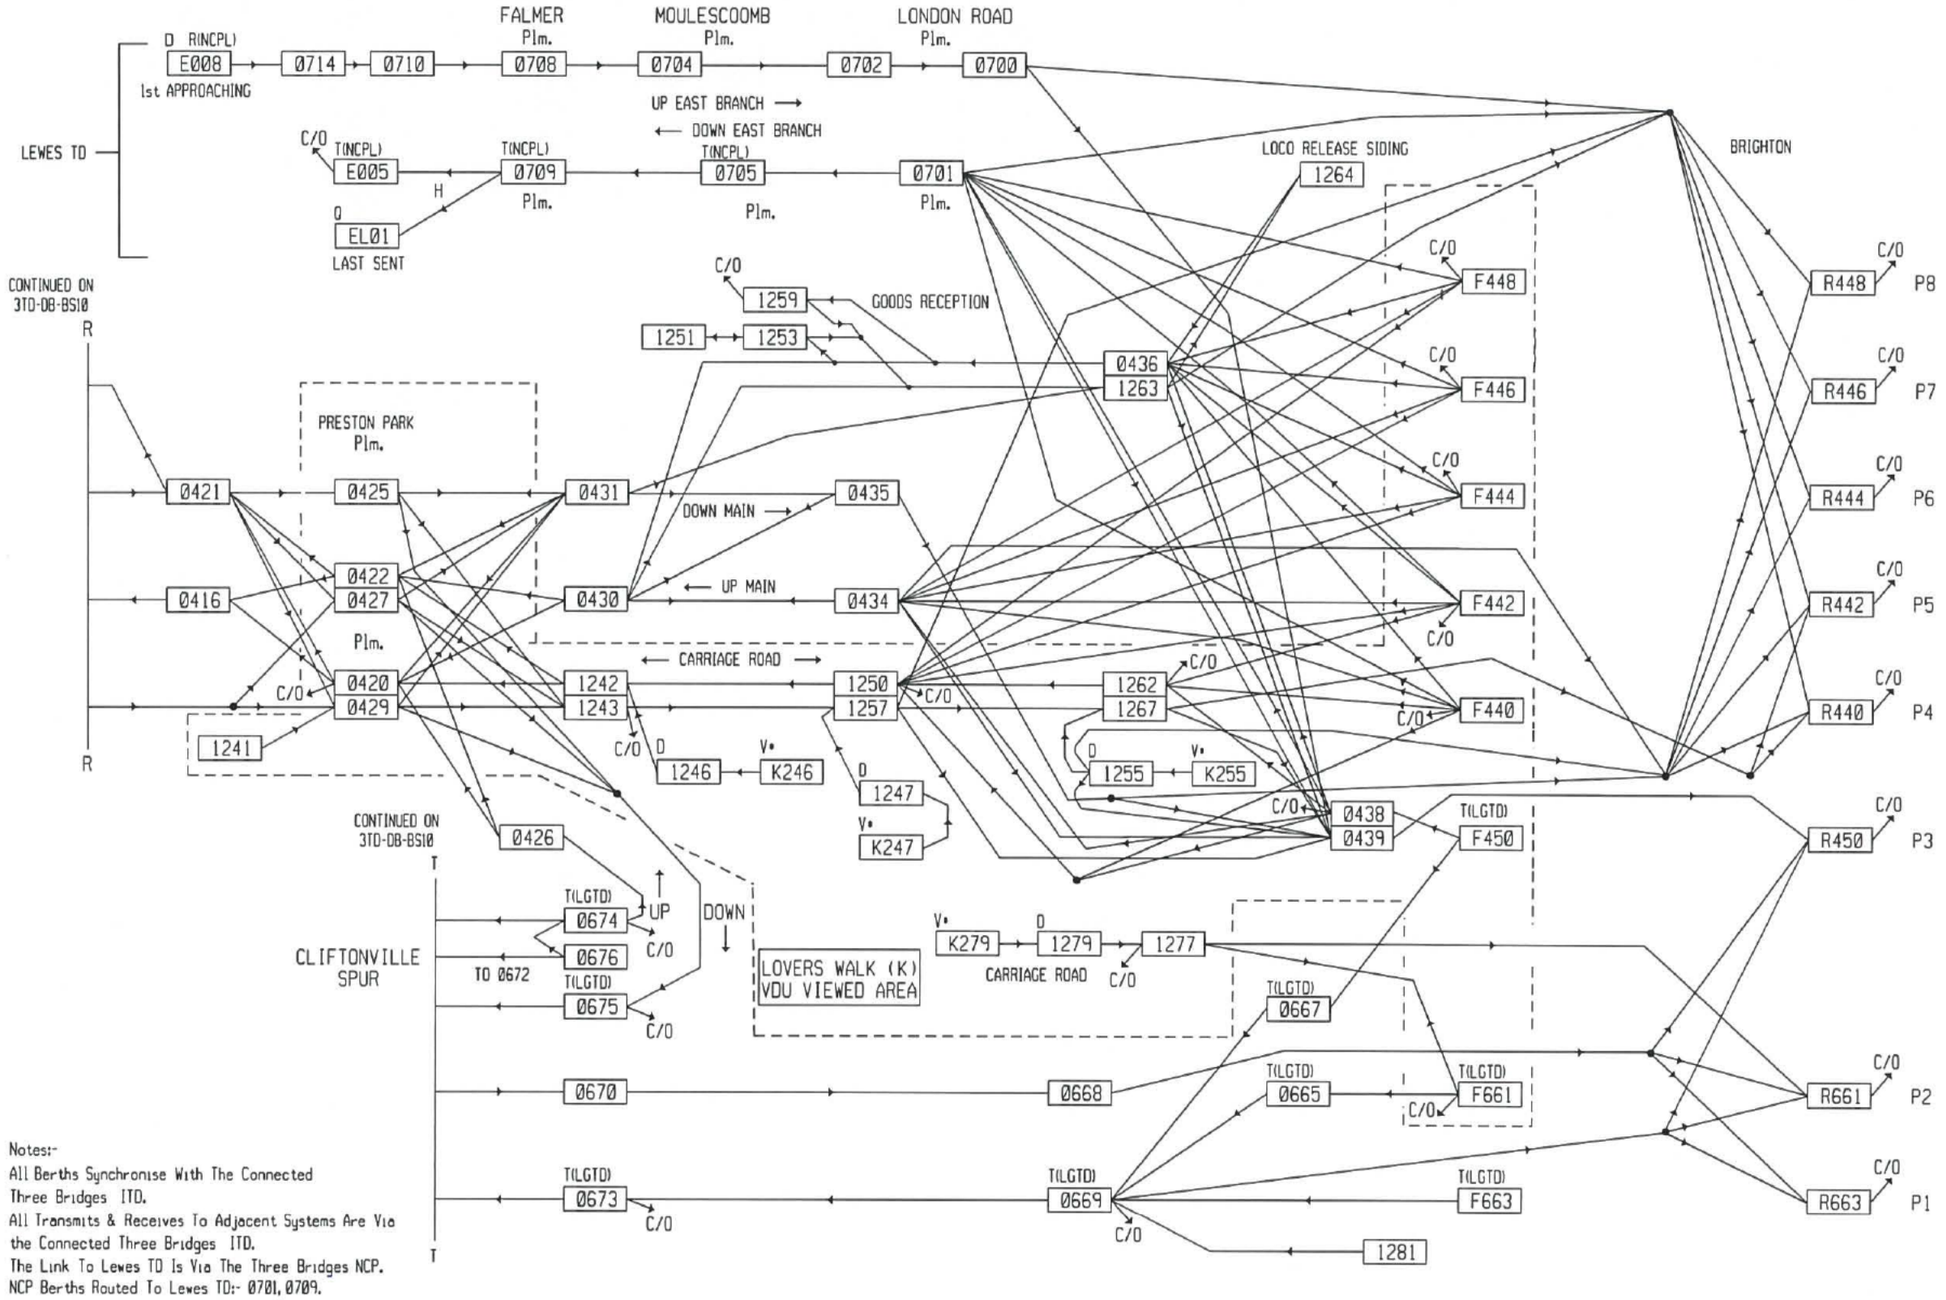

Notes:-
All Berths Synchronise With The Connected Three Bridges ITD.
All Transmits & Receives To Adjacent Systems Are Via the Connected Three Bridges ITD.
The Link To Lewes TD Is Via The Three Bridges NCP.
NCP Berths Routed To Lewes TD:- 0701, 0709.

	TESTER NAME	SIGNATURE	DATE
1			
2			
3			
4			
5			

Complete tester details in your own check marking colour.
Sign off for completed activities.

ACTIVITY	COMPLETE	DATE
Prep. Inspection		
Prep. W.C. and Cont		
Prep. S. & F./C.F.T.		
Cable core Loc. End		
Cable core Equ. End		
Changeover Comp		

Source Record Updated	Version	Prod.	Check
JX1, JX2, JX3, JS4			
JX13	[redacted]		
AER1			
AER2			
AER3			
AER4-6			
AER7			
AA1			

Produced	[redacted]	21-3-14
Checked		21/03/2014
Issued	21 MAR 2014	

CAD GENERATED : ALTERATIONS TO BE MADE ON DESIGN FILE ONLY

National Records Group

THREE BRIDGES
Train Describer
Stepping Block Schematic Fo
Brighton Area

NetworkRail

Drawing No	3-TD-BS-011
Last Full Correlation Date	
Last Full Correlation Ver.	
Current Version	AA1

CAD - A3 NR_A3 v1.0