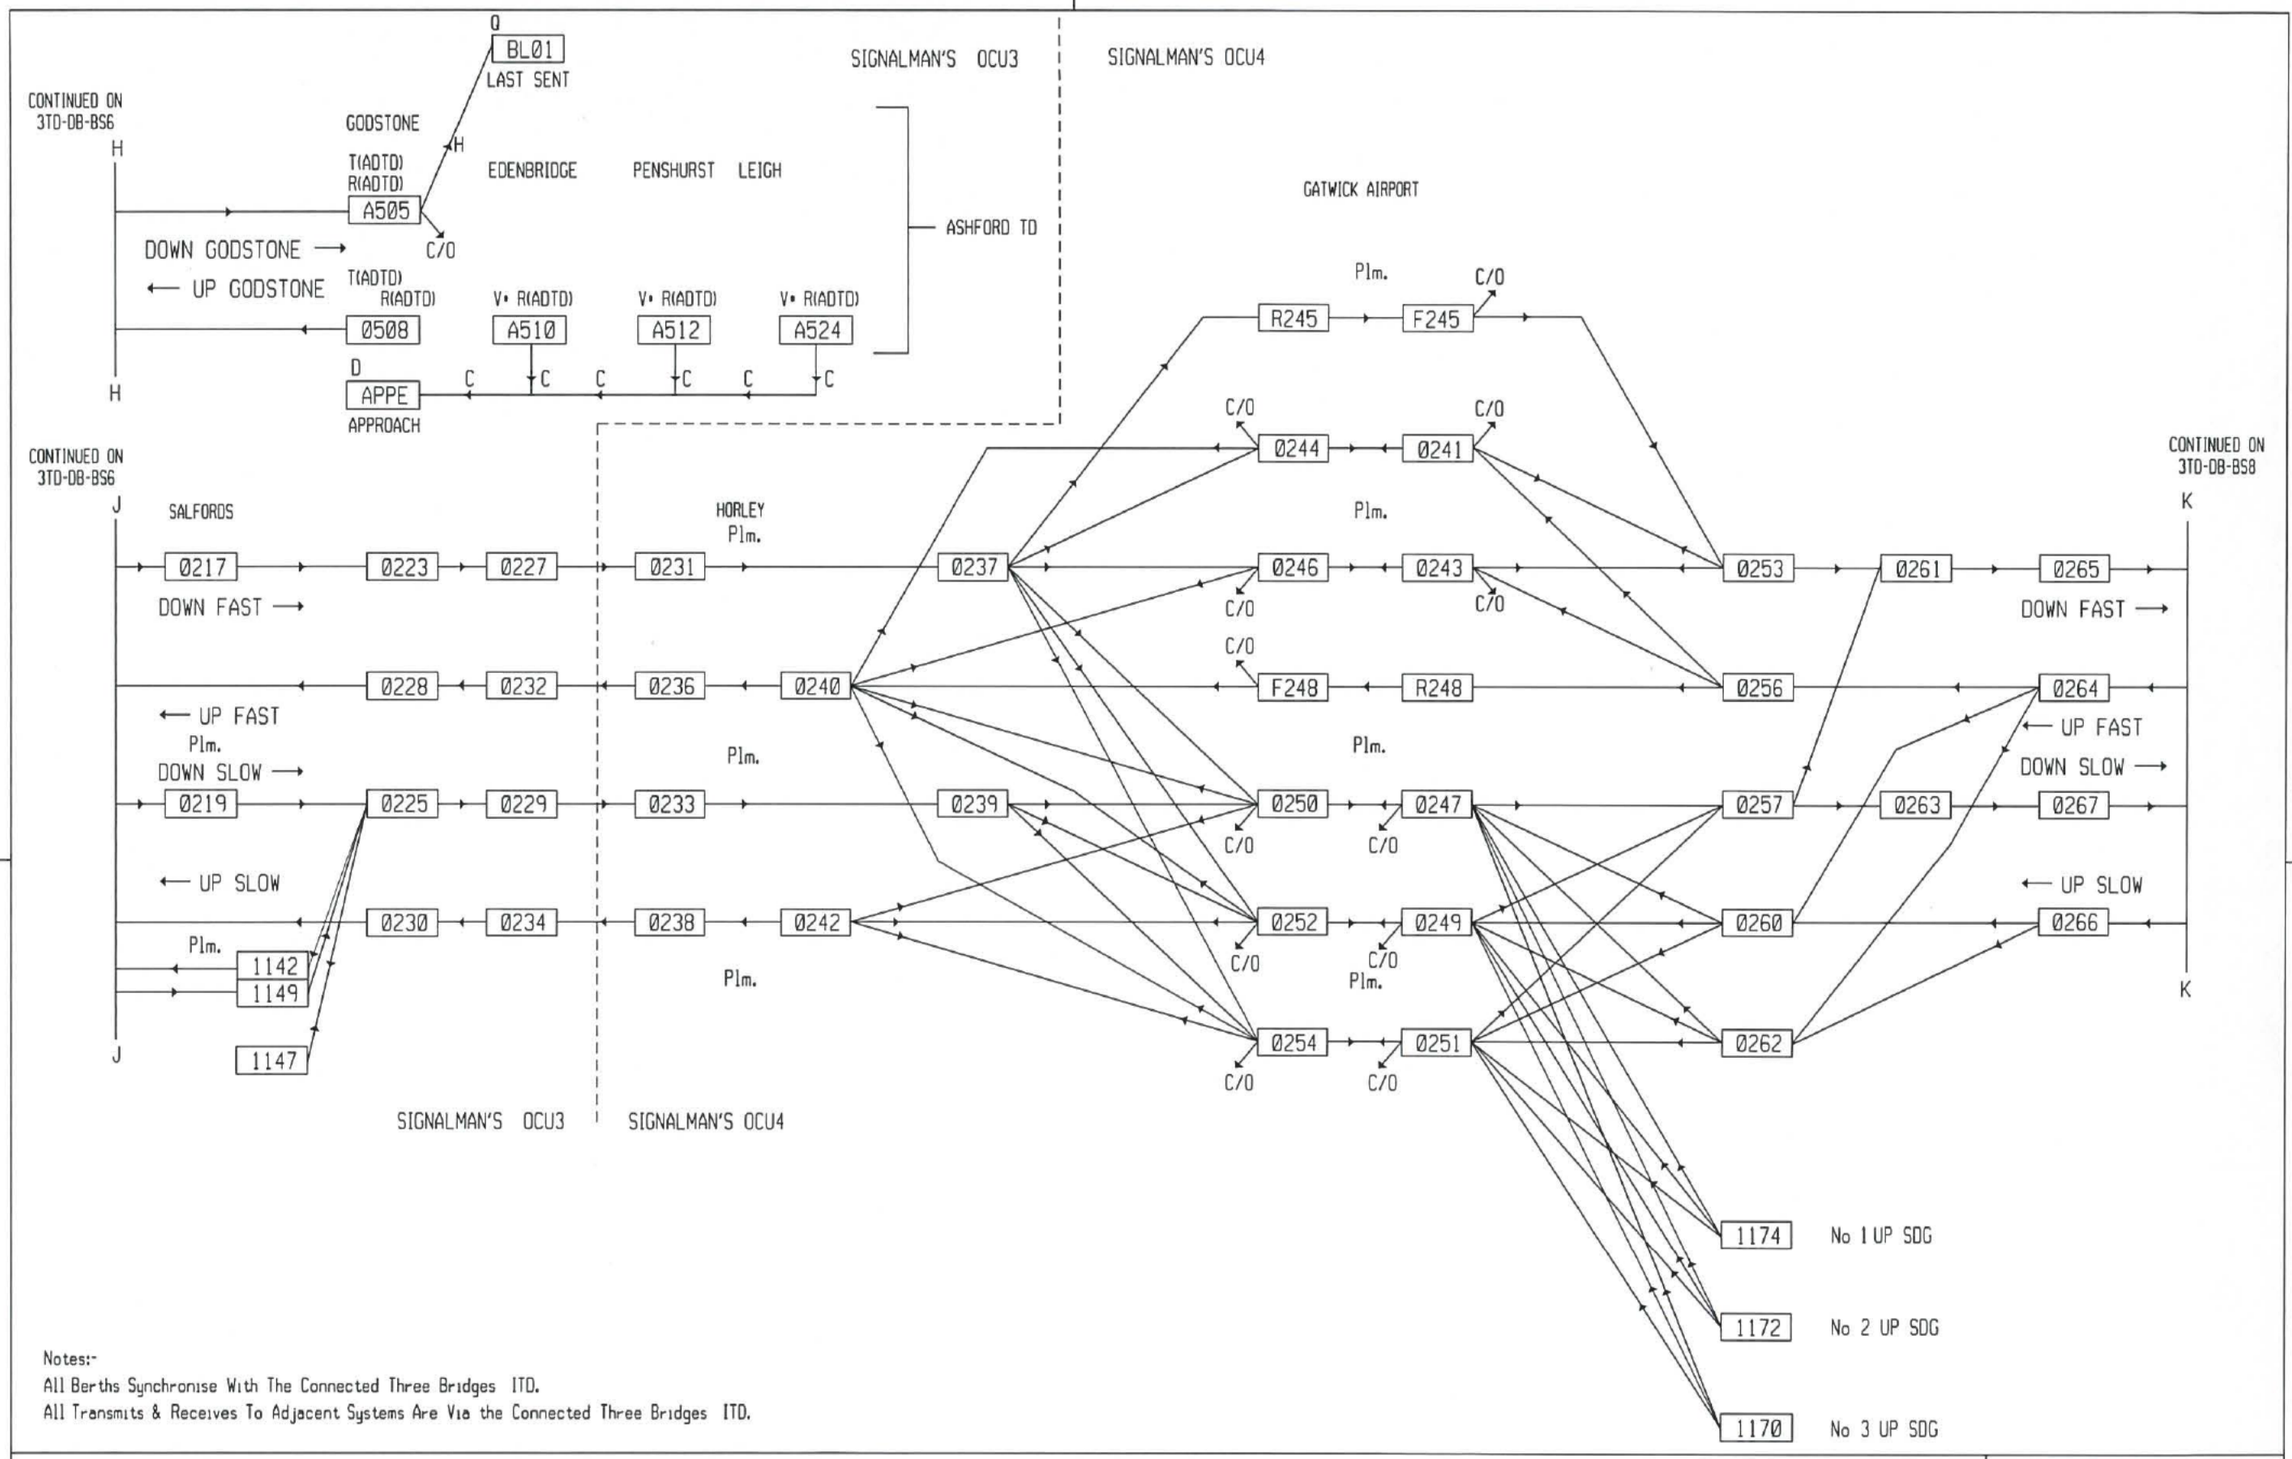

Notes:-
All Berths Synchronise With The Connected Three Bridges ITD.
All Transmits & Receives To Adjacent Systems Are Via the Connected Three Bridges ITD.

	TESTER NAME	SIGNATURE	DATE
1			
2			
3			
4			
5			

Complete tester details in your own check marking colour.
Sign off for completed activities.

ACTIVITY	COMPLETE	DATE
Prep. Inspection		
Prep. W.C. and Cont		
Prep. S. & F./C.F.T.		
Cable core Loc. End		
Cable core Equ. End		
Changeover Comp		

Source Version	Record Prod.	Updated Check
JX1	[redacted]	
JX2		
JX3		
JX4		
JX13		
AEW1		

Produced [redacted] 18/12/13
Checked [redacted] 19/12/13
Issued 20 DEC 2013

CAD GENERATED : ALTERATIONS TO BE MADE ON DESIGN FILE ONLY

National Records Group

THREE BRIDGES ASC
THREE BRIDGES

GATWICK AREA
STEPPING BLOCK SCHEMATIC

NetworkRail

Drawing No
3-TD-BS-007

Last Full Correlation	Date	
	Ver.	
Current Version	AEW1	

CAD - A3 NR_A3 v1.0