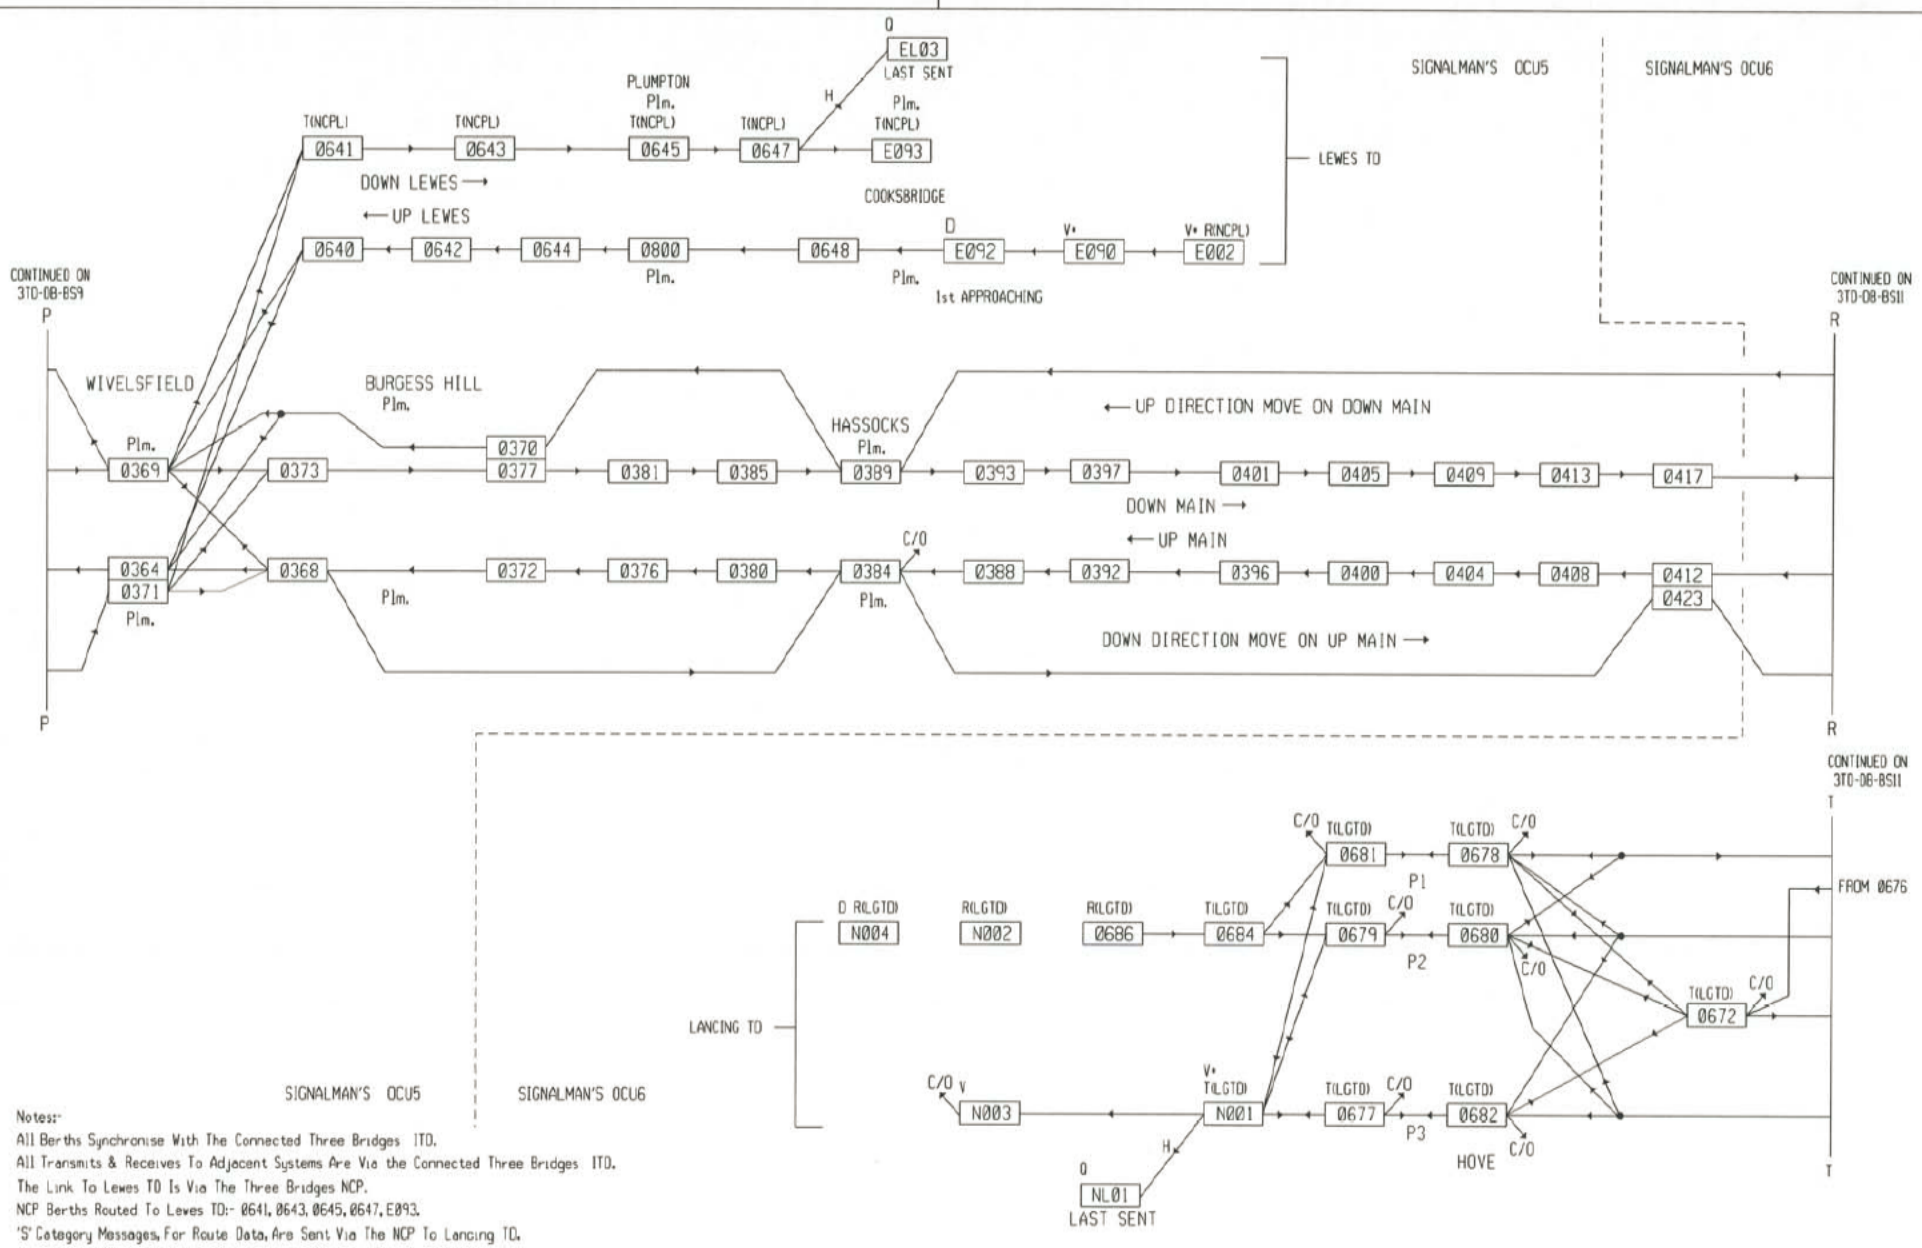

Notes:-

All Berths Synchronise With The Connected Three Bridges ITD.

All Transmits & Receives To Adjacent Systems Are Via the Connected Three Bridges ITD.

The Link To Lewes TD Is Via The Three Bridges NCP.

NCP Berths Routed To Lewes TD:- 0641, 0643, 0645, 0647, E093.

'S' Category Messages, For Route Data, Are Sent Via The NCP To Lancing TD.

	TESTER NAME	SIGNATURE	DATE
1			
2			
3			
4			
5			

Complete tester details in your own check marking colour.
Sign off for completed activities.

ACTIVITY	COMPLETE	DATE
Prep. Inspection		
Prep. W.C. and Cont		
Prep. S. & F./C.F.T.		
Cable core Loc. End		
Cable core Equ. End		
Changeover Comp		

Source Version	Record Prod.	Record Check	Updated
JX1	[redacted]		
JX2			
JX3			
JX4			
JX13			
AER1			
CN1			

Produced [redacted] 19/11/15
Checked 25/11/15
Issued 27 NOV 2015

CAD GENERATED : ALTERATIONS TO BE MADE ON DESIGN FILE ONLY

National Records Group

THREE BRIDGES
Train Describer
Stepping Block Schematic
For Wivelsfield Area

NetworkRail

Drawing No	3-TD-BS-01
Last Full Correlation Date	
Last Full Correlation Ver.	
Current Version	CN1

CAD - A3 NR_A3 v