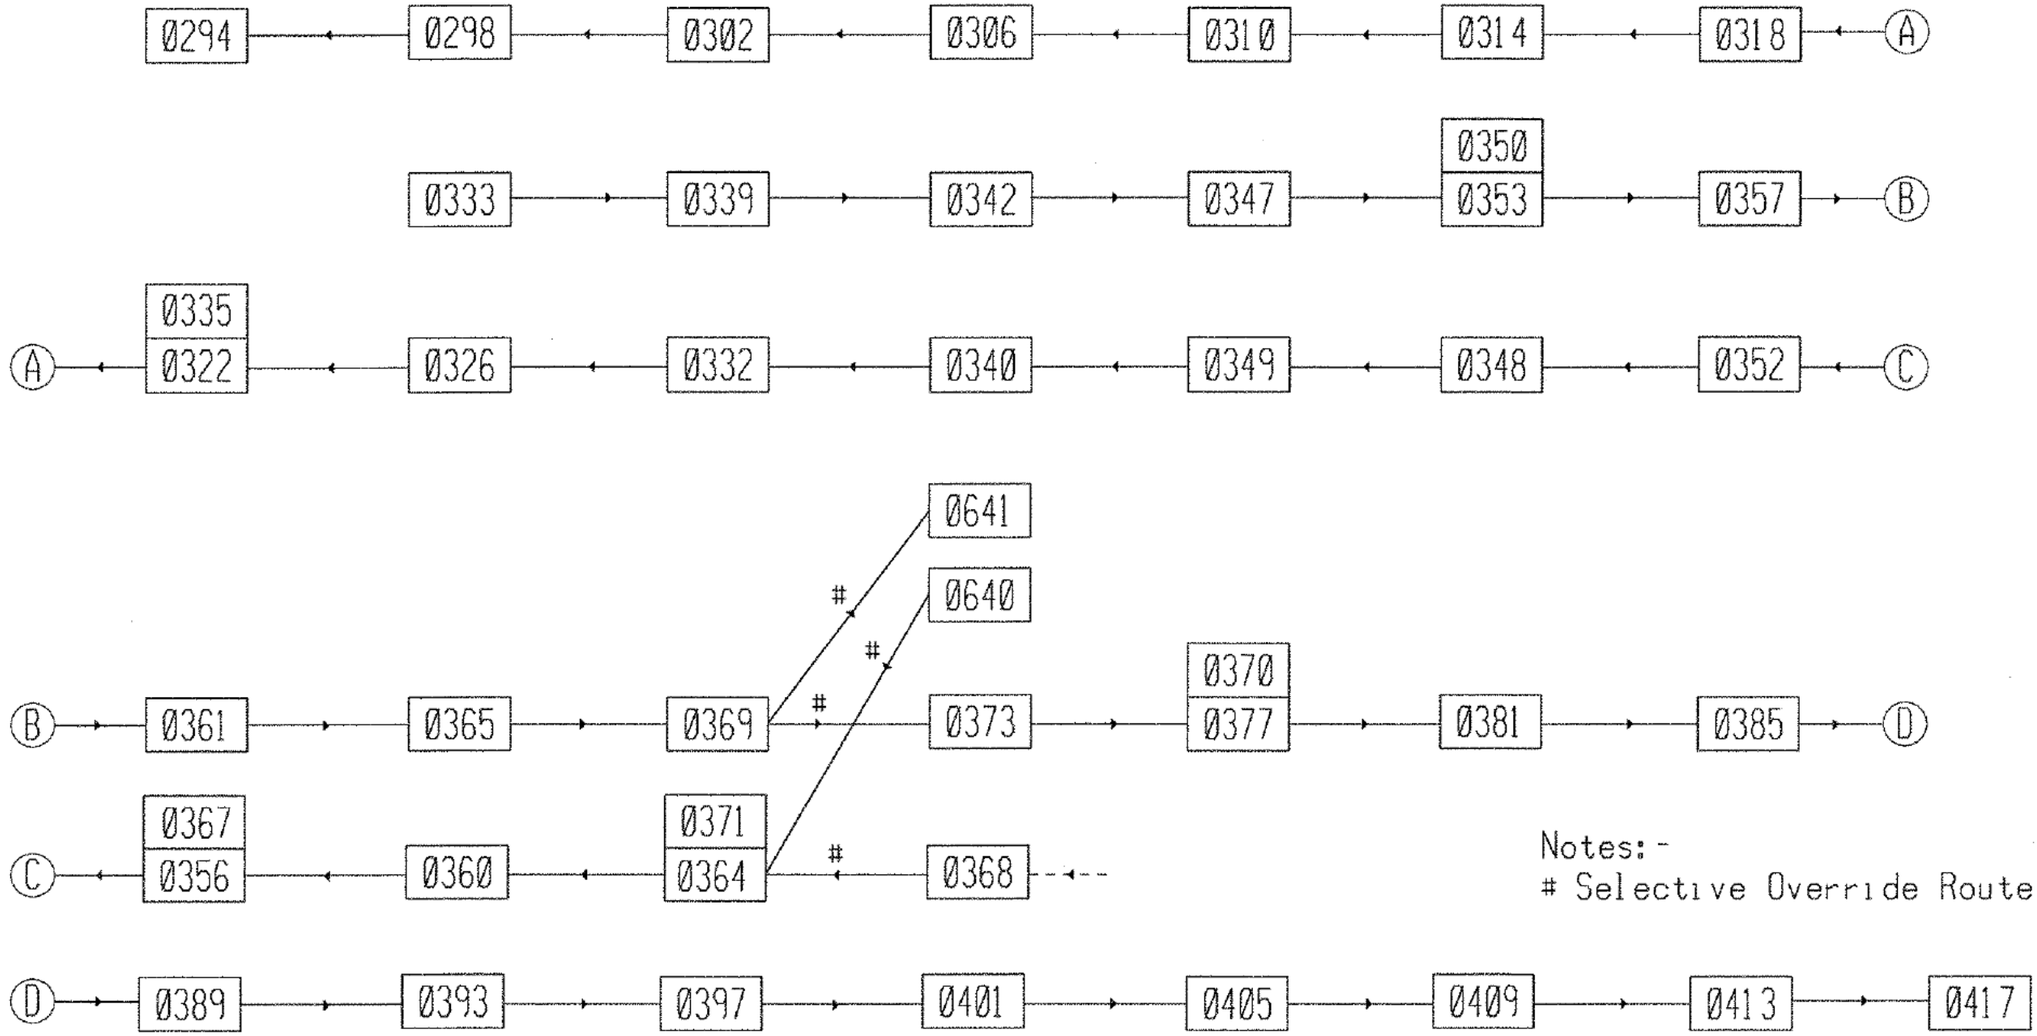


| TESTER NAME | SIGNATURE | DATE |
|---|---|---|
| 1 | | |
| 2 | | |
| 3 | | |
| 4 | | |
| 5 | | |

Complete tester details in your own check marking colour.
Sign off for completed activities.

| ACTIVITY | COMPLETE | DATE |
|---|---|---|
| Prep. Inspection | | |
| Prep. W.C. and Cont | | |
| Prep. S. & F./C.F.T. | | |
| Cable core Loc. End | | |
| Cable core Equ. End | | |
| Changover Comp | | |

| Source Record Updated | | |
|---|---|---|
| Version | Prod. | Check |
| JX1 | [redacted] | |
| JX2 | | |
| JX3 | | |
| JX12 | | |
| JX13 | | |

| | | |
|---|---|---|
| Produced | [redacted] | 4/10/06 |
| Checked | | 4/10/06 |
| Issued | 04 OCT 2006 | |

**Network Records Group**

THREE BRIDGES
Train Describer
Override Block Schematic For
Haywards Heath Interlocking

**Network Rail**

| | |
|---|---|
| Drawing No | 3-TD-BS-028 |
| Last Full Correlation Date | |
| Last Full Correlation Version | |
| Current Version | JX13 |

CAD GENERATED : ALTERATIONS TO BE MADE ON DESIGN FILE ONLY

CAD - A3