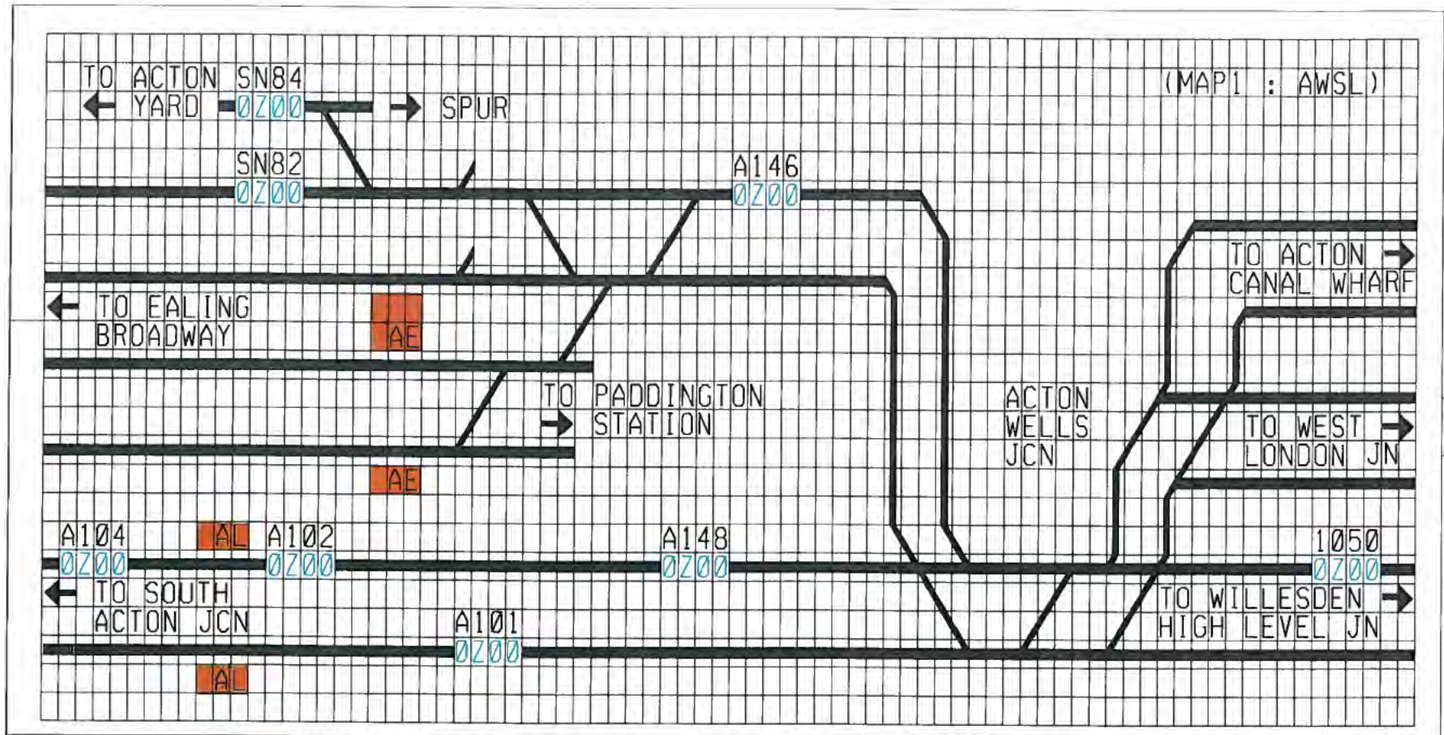

SPAD ALARMS ☐ ALARMS ☐ UNACK

SIGNALLING ALARMS ☐ OUTSTANDING

ARS OUTPUT

SIGNALLING OUTPUT

ARS ALARMS ☐ OUTSTANDING

TRAIN DESCRIBER OUTPUT

TRAIN DESCRIBER ALARMS ☐ OUTSTANDING

SYSTEM ALARMS ☐ OUTSTANDING

	TESTER NAME	SIGNATURE	DATE
1			
2			
3			
4			
5			

Complete tester details in your own check marking colour.
Sign off for completed activities.

ACTIVITY	COMPLETE	DATE
Prep. Inspection		
Prep. W.C. and Cont		
Prep. S. & F./C.F.T.		
Cable core Loc. End		
Cable core Equ. End		
Changover Comp		

Source Record Updated		
Version	Prod.	Check
HZ1	[redacted]	
HZ2		
NP1	(NOT	USED)
NP2	N/A	

Produced	[redacted]	25/06/2012
Checked	[redacted]	26/06/2012
Issued		

Network Records Group

UPMINSTER SC
NLR IECC C (3)
WORKSTATION 1 (CENTRAL)
TDMAP AWSL

Network Rail

Drawing No	A01 UPM
Sht No	NLR/DM/01
Last Full Correlation	Date / Version
Current Version	NP2

CAD GENERATED : ALTERATIONS TO BE MADE ON DESIGN FILE ONLY

CAD - A3