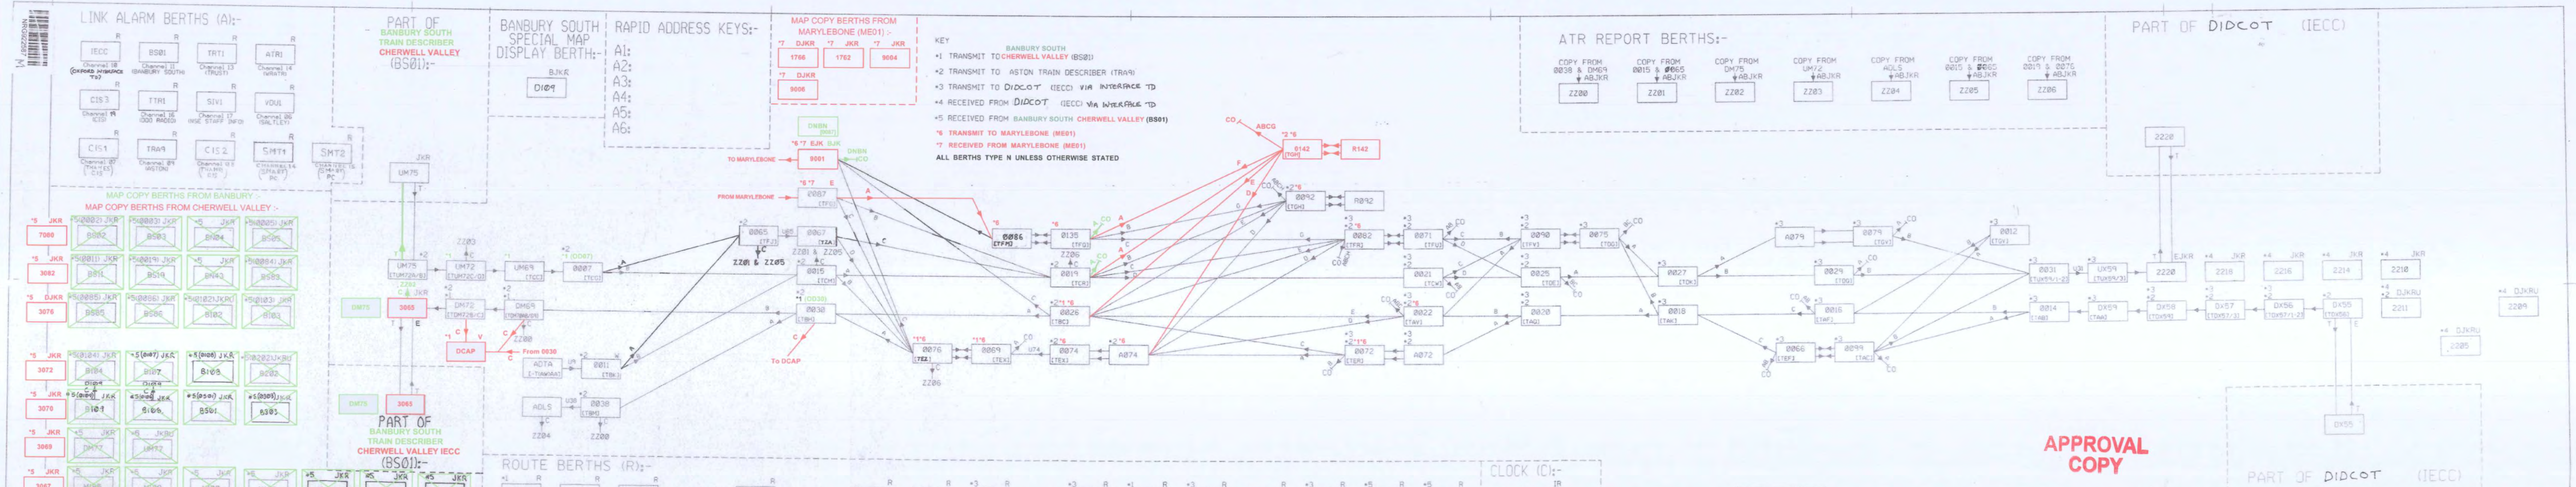
LINK ALARM BERTHS (A):-
PART OF BANBURY SOUTH TRAIN DESCRIBER CHERWELL VALLEY (BS01):-
BANBURY SOUTH SPECIAL MAP DISPLAY BERTH:-
RAPID ADDRESS KEYS:-
A1:
A2:
A3:
A4:
A5:
A6:
MAP COPY BERTHS FROM MARYLEBONE (ME01):-
MAP COPY BERTHS FROM BANBURY
MAP COPY BERTHS FROM CHERWELL VALLEY
ATR REPORT BERTHS:-
PART OF DIDCOT (IECC)
TO MARYLEBONE
FROM MARYLEBONE
To DCAP
PART OF BANBURY SOUTH TRAIN DESCRIBER CHERWELL VALLEY IECC (BS01):-
ROUTE BERTHS (R):-
CLOCK (C):-
PART OF DIDCOT (IECC)

KEY

- *1 TRANSMIT TO BANBURY SOUTH CHERWELL VALLEY (BS01)
- *2 TRANSMIT TO ASTON TRAIN DESCRIBER (TRA9)
- *3 TRANSMIT TO DIDCOT (IECC) VIA INTERFACE TD
- *4 RECEIVED FROM DIDCOT (IECC) VIA INTERFACE TD
- *5 RECEIVED FROM BANBURY SOUTH CHERWELL VALLEY (BS01)
- *6 TRANSMIT TO MARYLEBONE (ME01)
- *7 RECEIVED FROM MARYLEBONE (ME01)

ALL BERTHS TYPE N UNLESS OTHERWISE STATED

APPROVAL COPY

Source Document Updated	
AS1	[redacted]
BH1	
BH2	
CN1	
DA1	
DE1	

Drg. No. S224/20/

Produced [redacted] 15/07/2016

Checked 15.07.2016

Scale

Issued 18 JUL 2016

Signalling Projects Group Reading

OXFORD
TRAIN DESCRIBER
STD1 STEPPING SCHEMATIC
DIAGRAM

interlogic control engineering

Sht. No. V21

Version EA2