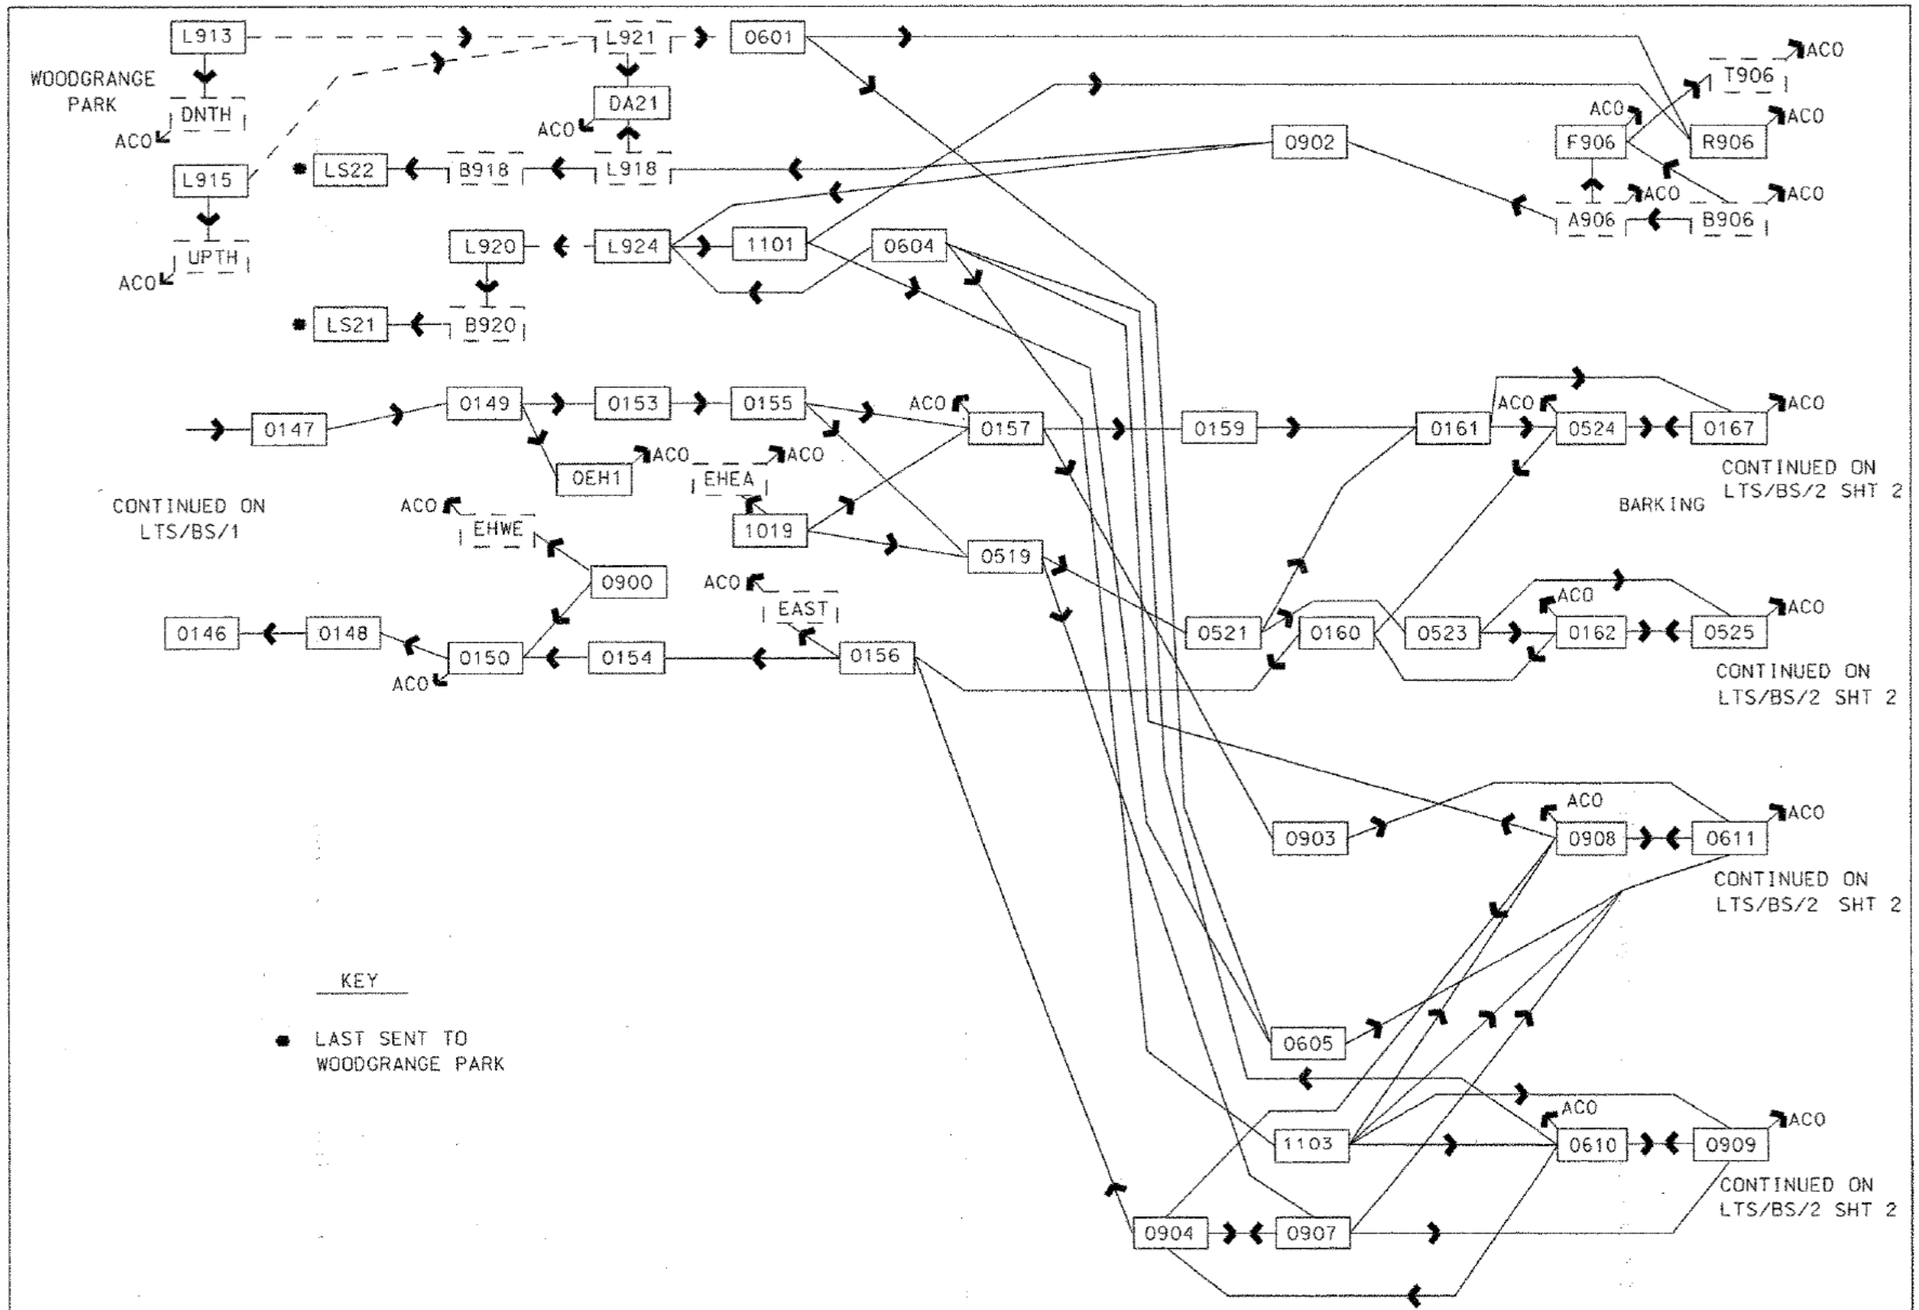

KEY

● LAST SENT TO WOODGRANGE PARK

Sema Group
Rail Control Systems
143-149 Farringdon Road
London EC1R 3AD

© Sema Group UK Limited 1993

Drg. No. LTS/BS/2		S & T Engineer, Network SouthEast	British Rail
Produced	[redacted] 29-1-97	LONDON, TILBURY & SOUTHEND IECCs BLOCK SCHEMATIC	Signal Engineer (Works) Aoi VPM-TD-BS
Checked	29-1-97		Sht. No. 1 OF 2
Scale	NTS		17
Issued	29-1-97		

CAD - A3