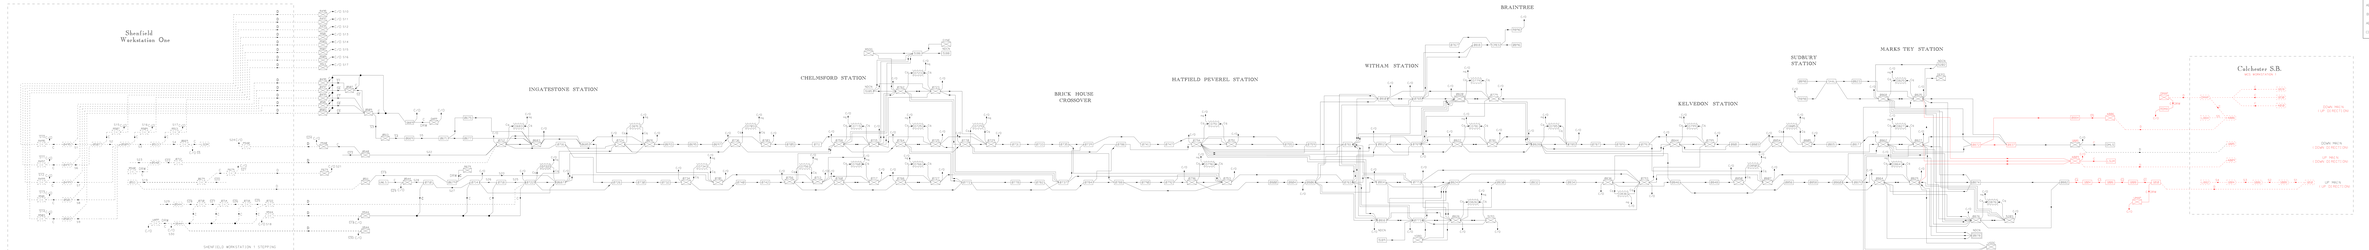

T	TRANSMIT DESCRIPTION
C	COPY STEP
Cq	QUIET COPY STEP
nq	QUIET NORMAL STEP
Tnrc	TRANSMITTED STEP with reference
nrc	RECEIVED STEP with reference
NB	NORMAL BERTH
BB	BLIND BERTH
ANB	ADJACENT NORMAL BERTH
ABB	ADJACENT BLIND BERTH
NC	INCOMING BERTH IDENTITY CONVERSION ON ECSI
NCC	ADJACENT INCOMING BERTH IDENTITY CONVERSION ON ECSI
COB	COMMON DISPLAY BERTH

ISSUE NUM	POSITION	DATE	ACTIVITY	COMPLETE	DATE
A			Proj. Approval		
B			Proj. Approval		
C			Proj. & Fin. Approval		
D			Proj. & Fin. Approval		
E			Proj. and Fin. Rel.		
F			Proj. and Fin. Rel.		

Drawing Status: Approved / Checked / Drawn

Network Rail

Network Rail Infrastructure Limited
Registered Office:
1 Eversholt Street
London NW1 2DN
Registered in England and Wales
No. 2904587

Network Rail

Drawing No. 0101

Title:
SHENFIELD - LEIG
LIVERPOOL STREET - SC
BLOCK SCHEMATIC

Scale: NTS

Drawn: [illegible]

Checked: [illegible]

Date: [illegible]

Approved: [illegible]

Date: [illegible]