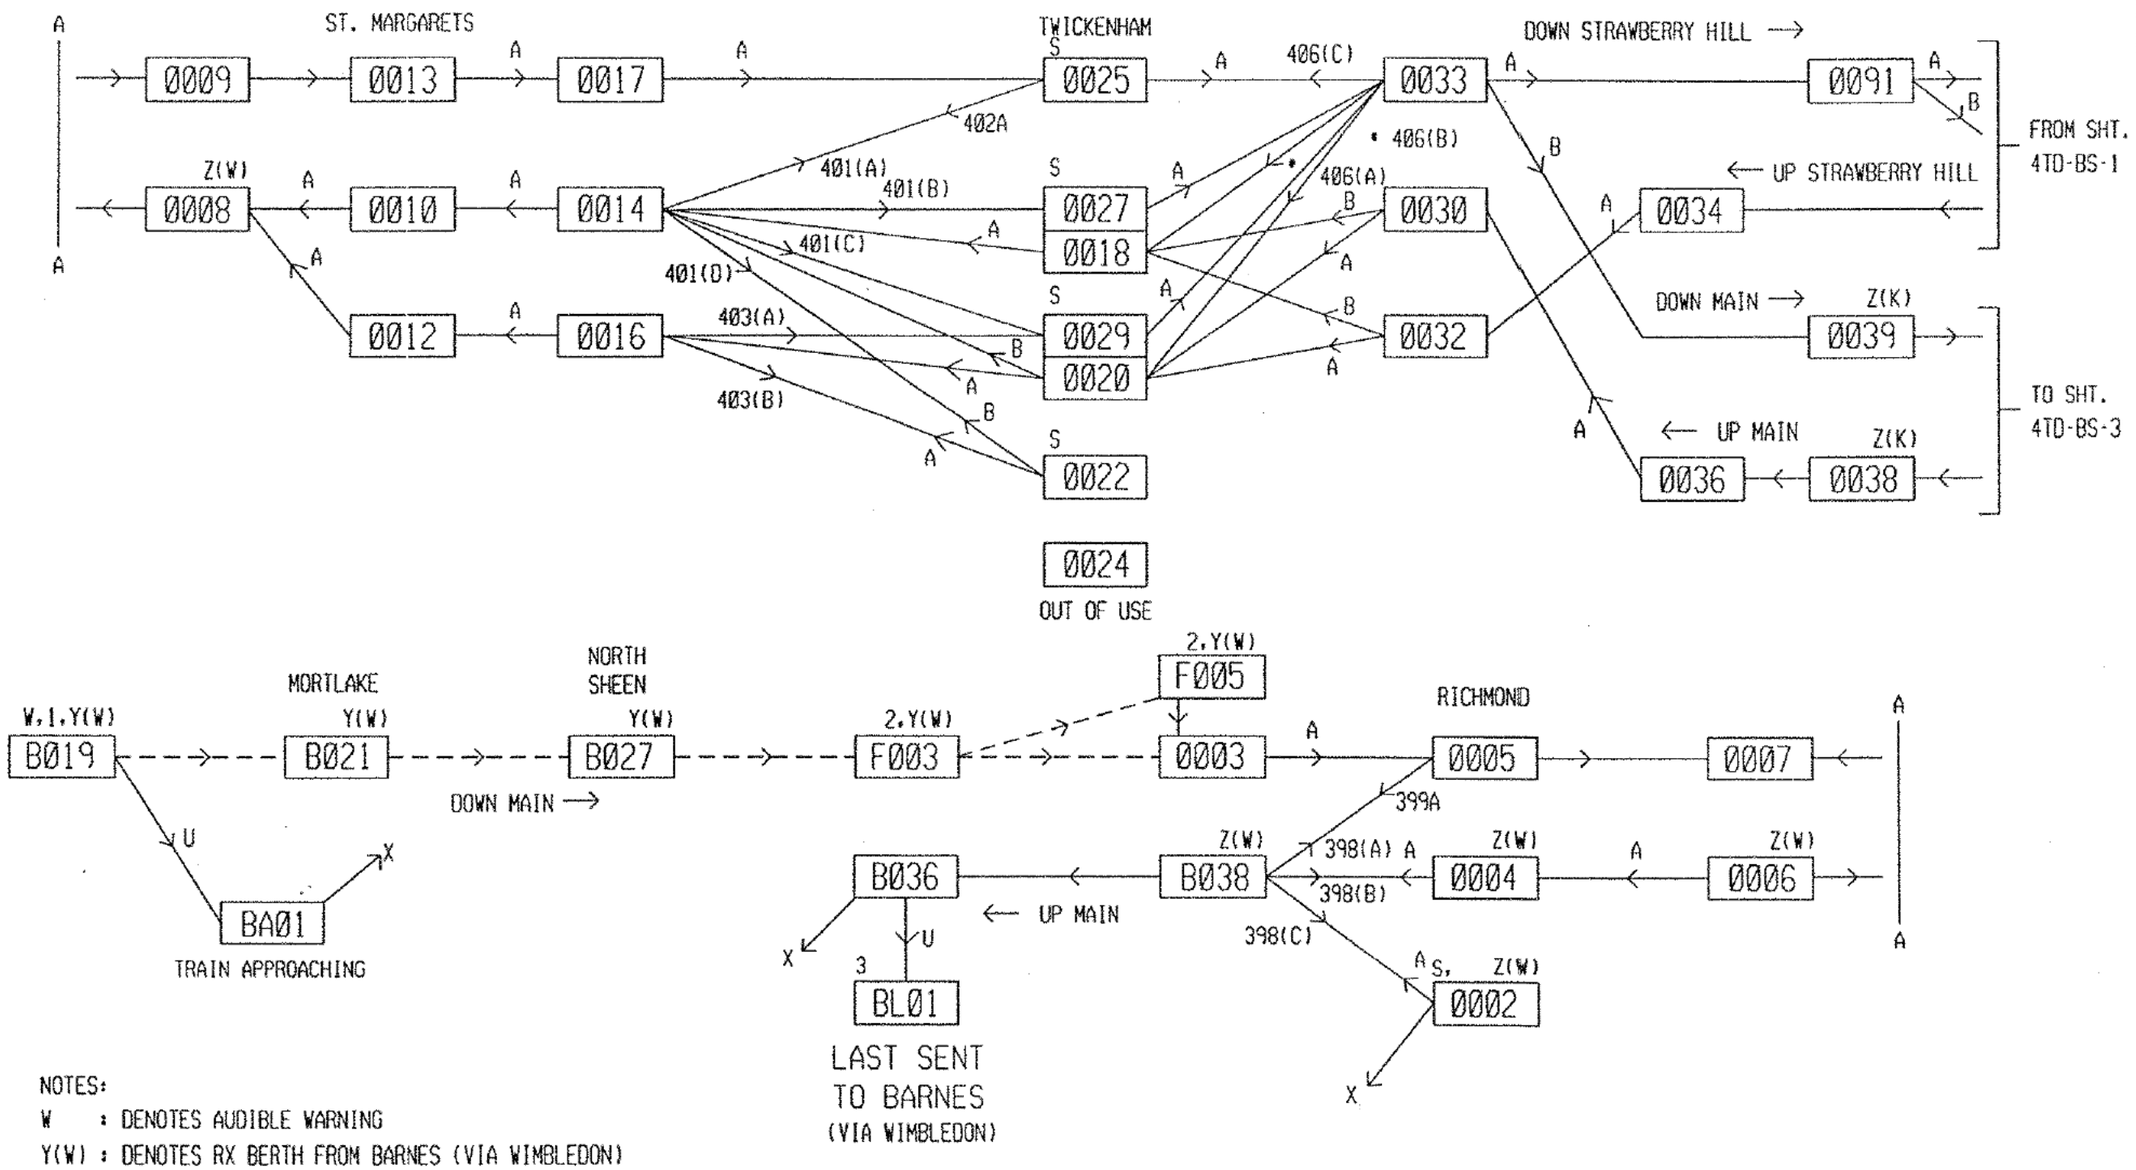

NOTES:

W : DENOTES AUDIBLE WARNING
Y(W) : DENOTES RX BERTH FROM BARNES (VIA WIMBLEDON)
Z(W) : DENOTES TX BERTH TO BARNES (VIA WIMBLEDON)
1 : VDU ONLY DISPLAYED BERTH
2 : DENOTES BLIND STORAGE BERTHS
3 : BERTH CLEARS OUT 10 MINS AFTER FROM BERTH CLEARS
S : RAPID ADDRESS BERTH

Update		
Version	Prod	Chk
[redacted]		

VAUGHAN SYSTEMS
Vaughan Systems Limited
The Maltings, Hoe Lane, Ware,
Hertfordshire, SG12 9LR
Telephone 01920-462282
Telefax 01920-460702

	TESTER NAME	SIGNATURE	DATE
1			
2			
3			
4			
5			

Complete Tester details in your check marking colour.
Sign off in the Box for each completed activity.

ACTIVITY	COMPLETE	DATE
Prep. Inspection		
Prep.W.E.and Cont.		
Prep.S. & T./C.F.T.		
Cable cores Loc.end		
Cable cores Equip. end		
Changeover complete		

Drg. No. [redacted]
Orig. Scale
Issued

RAILTRACK South West
Major Projects Division
Southern Group
Waterloo

FELTHAM T.D. BLOCK SCHEMATIC

Sht. No. 4TD-BS-2
Version A1.2

DESIGN FILE:
REF FILES: